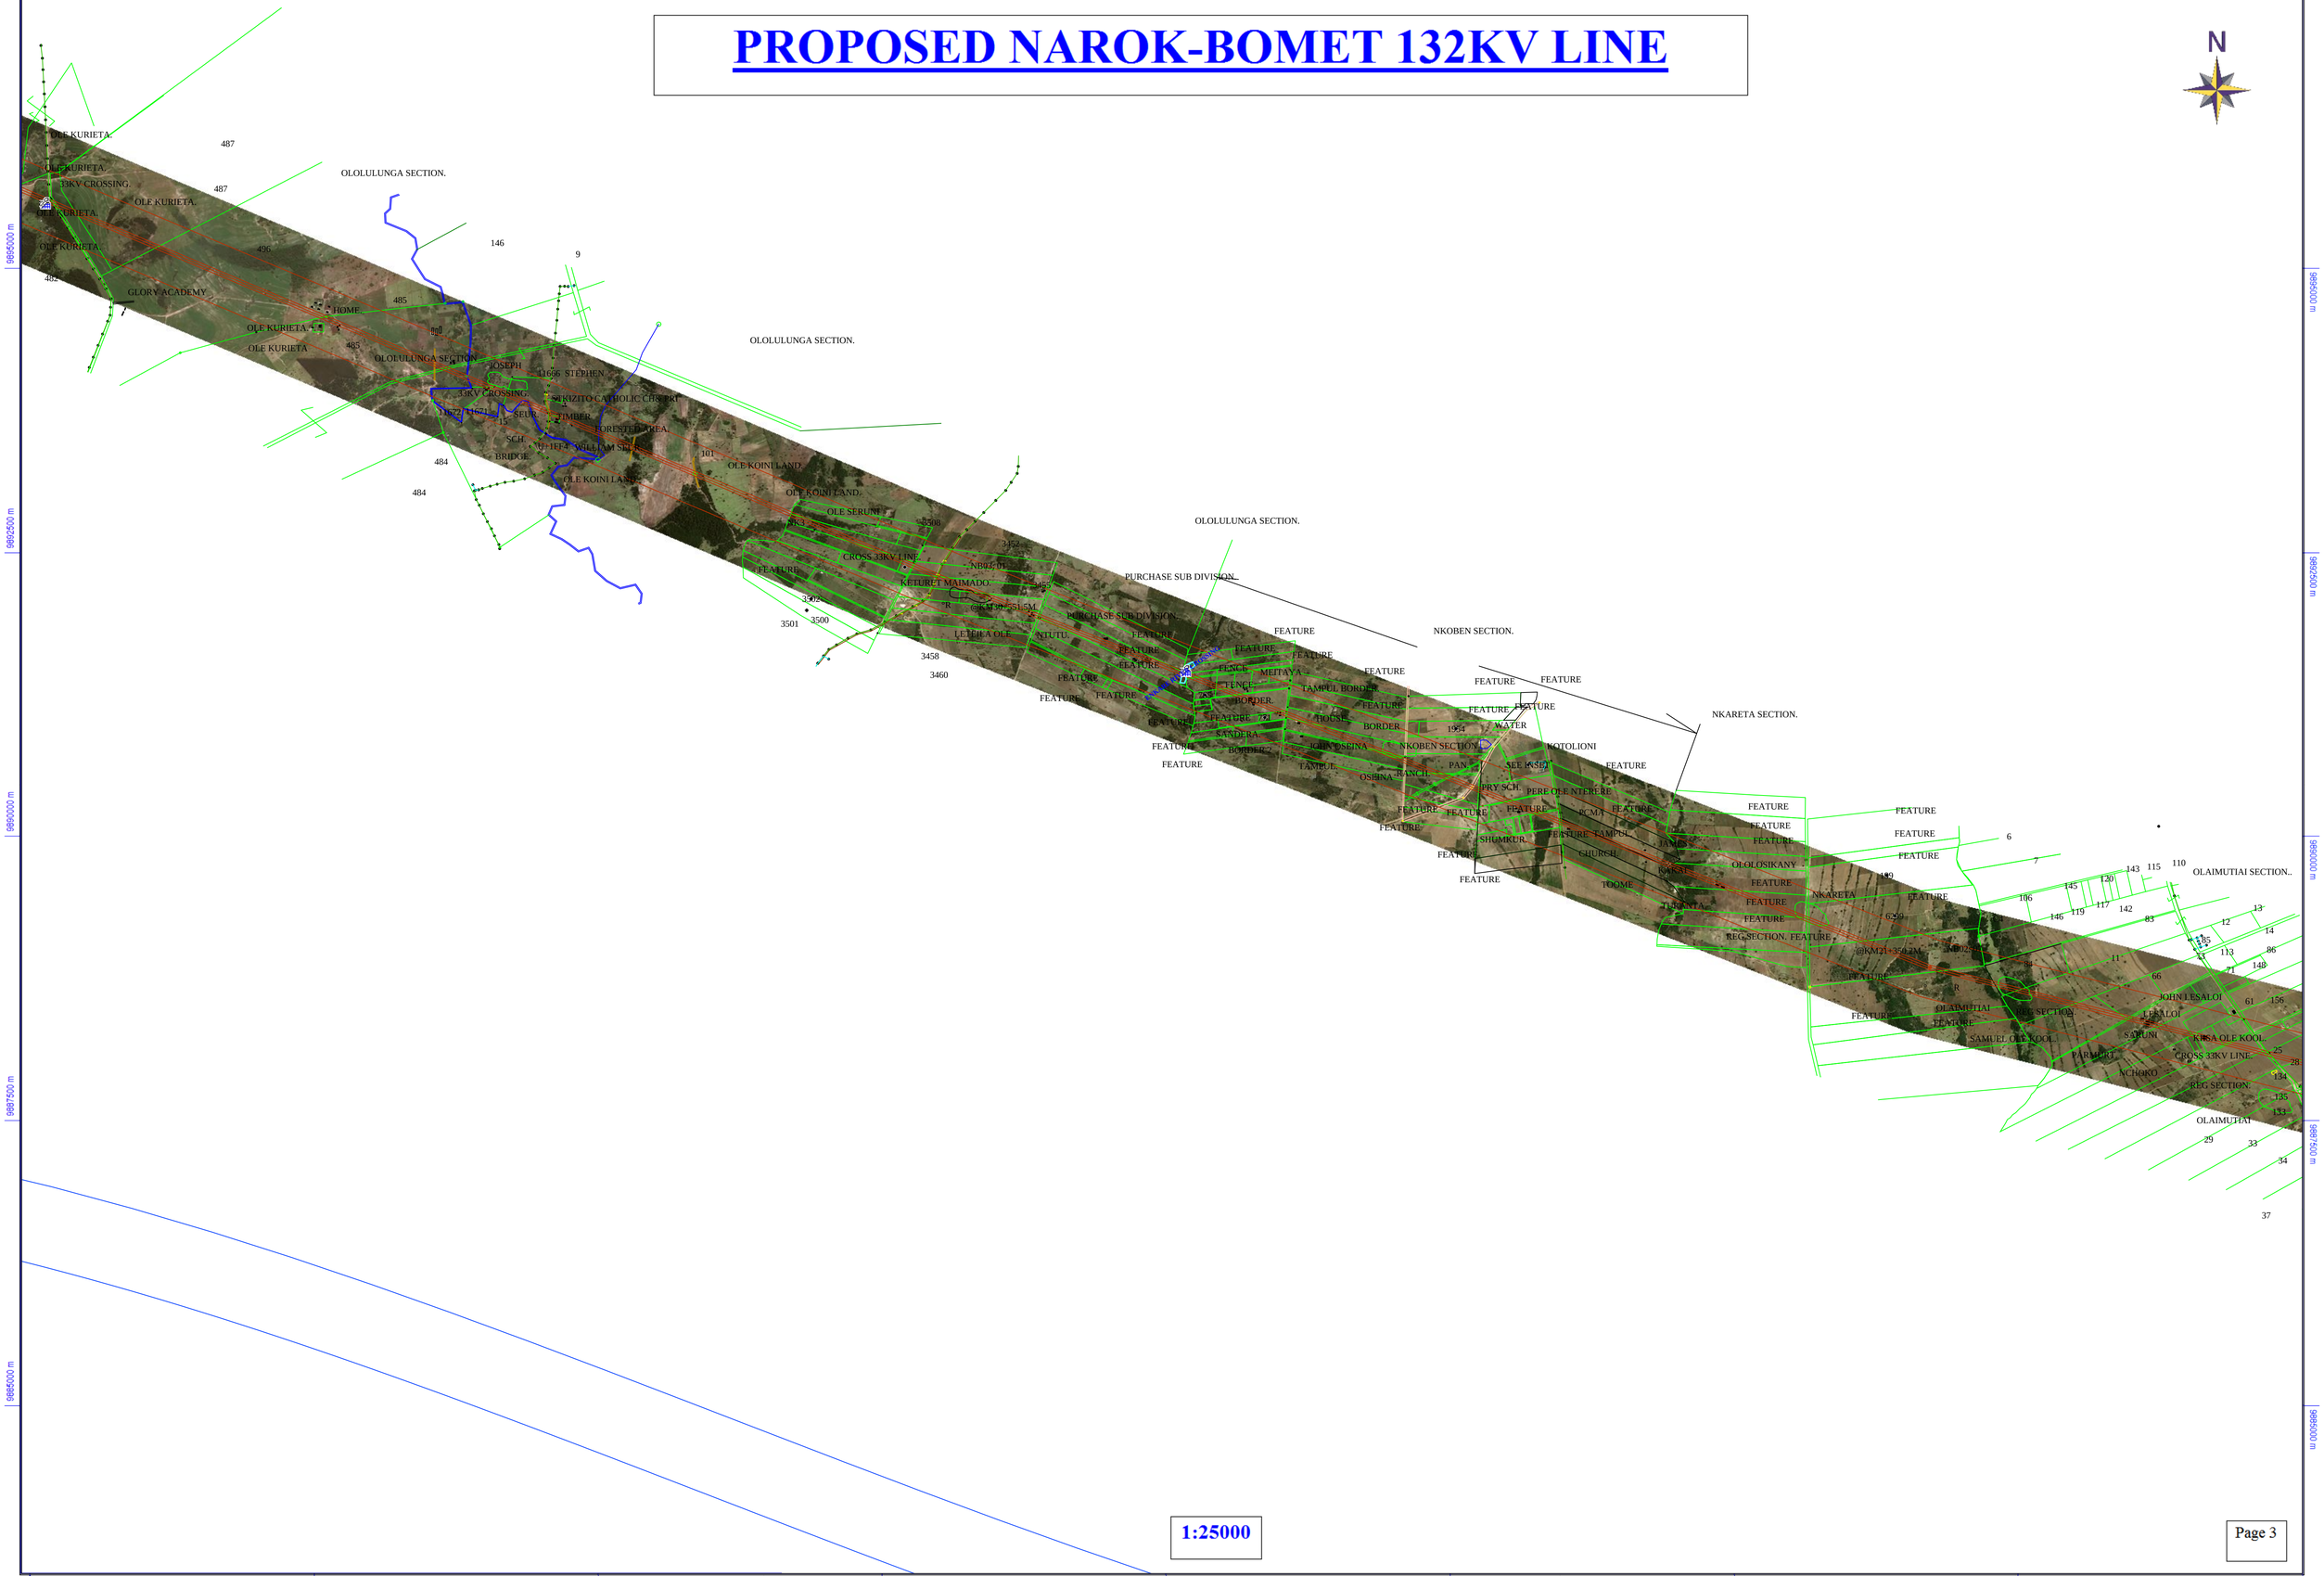PROPOSED NAROK-BOMET 132KV LINE