4) DRAWING

NO	GENERAL NOTES
1	All dimensions on the drawing are in MM
2	Do not scale from the drawing. Use figured dimensions ONLY
3	All Drawings must be read in conjuction with architectural and mechanical Engr. layouts
4	positions of outlets to be marked and approved prior to installation of boxes
5	The positions of recessed electrical items as shown on the drawings are provisional. Final position to be confirmed on the detailed working drawings
6	The contractor shall check all door openings for the switches are installed on the correct side

NO	REVISION NOTES

Project:	NEW LV SWITCHBOARD-NAKURU
Client:	
Drawing Title:	LV SWITCHBOARD - PROPOSED ONELINE DIAGRAM
Job No.	
Drawing No:	01
Revision No:	
Designed:	S.V.S
Drawn:	S.V.S
Date:	SEPTEMBER 2023
Checked:	C.K.M
Architect:	
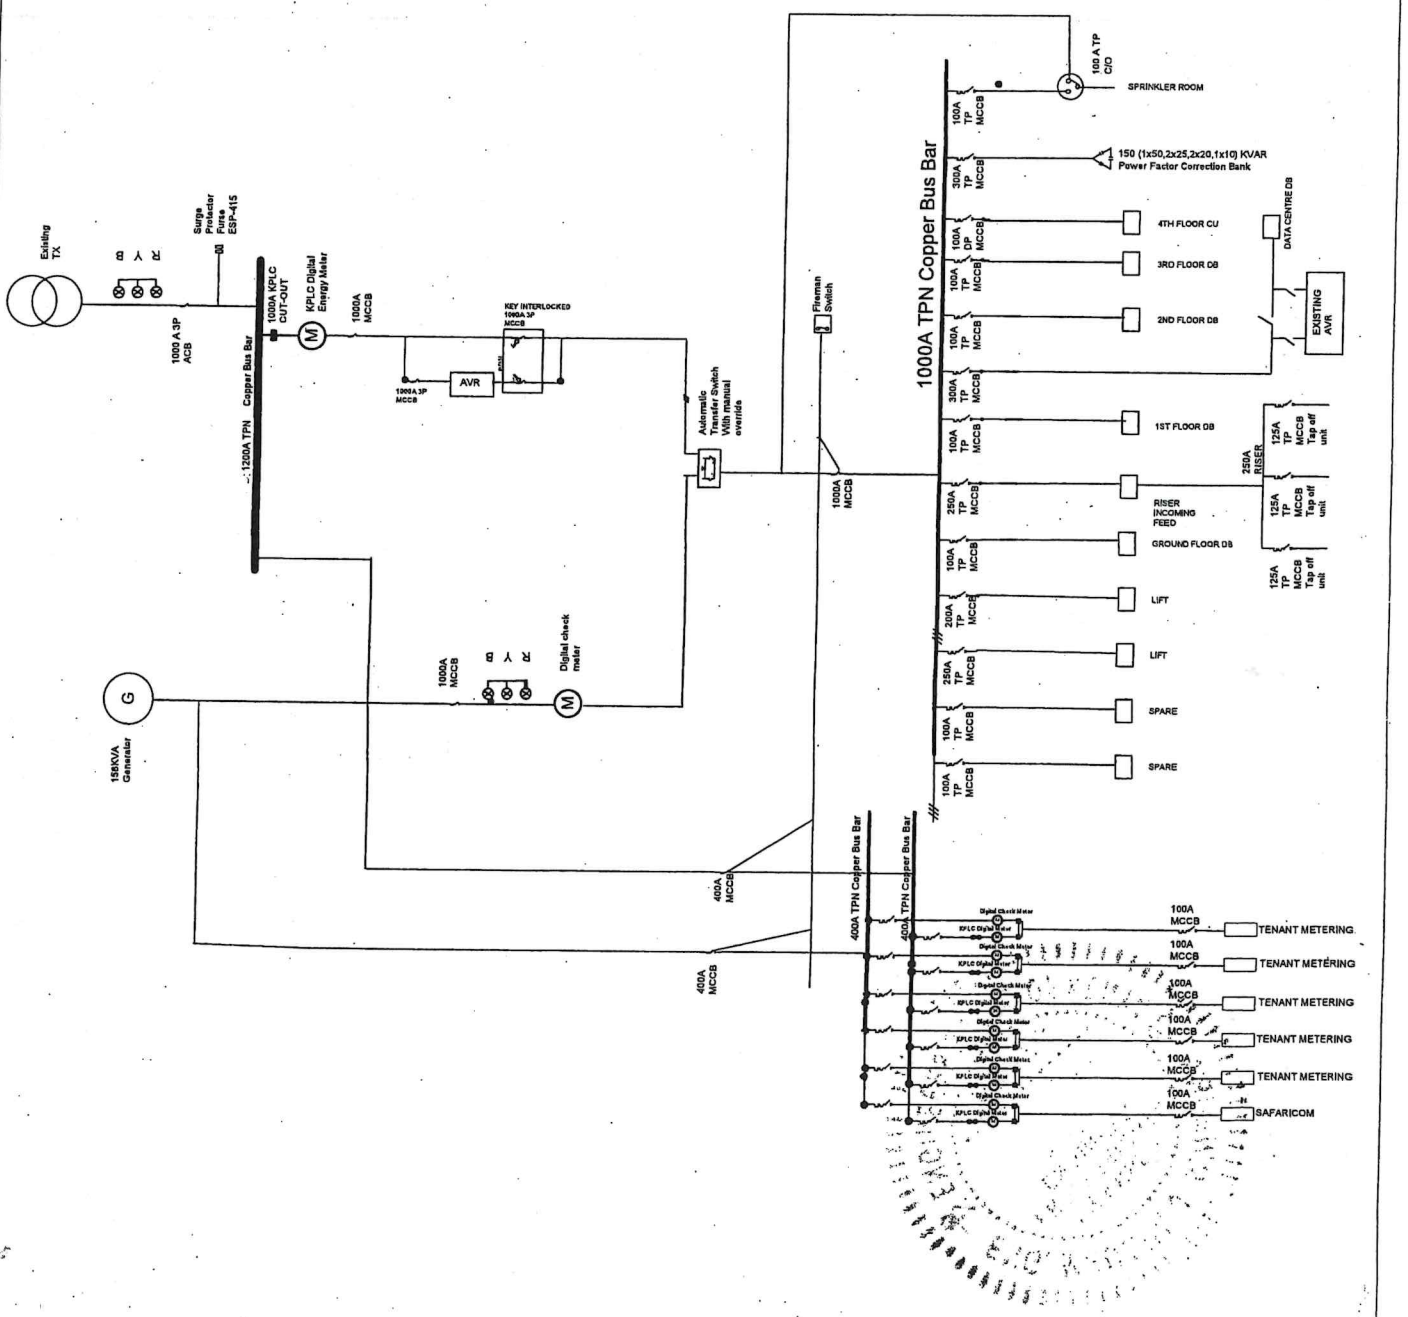
ENG. MBUGUA J. MWAURA
LICENSED PROFESSIONAL ENGINEER
A3076
ENGINEERS BOARD OF KENYA