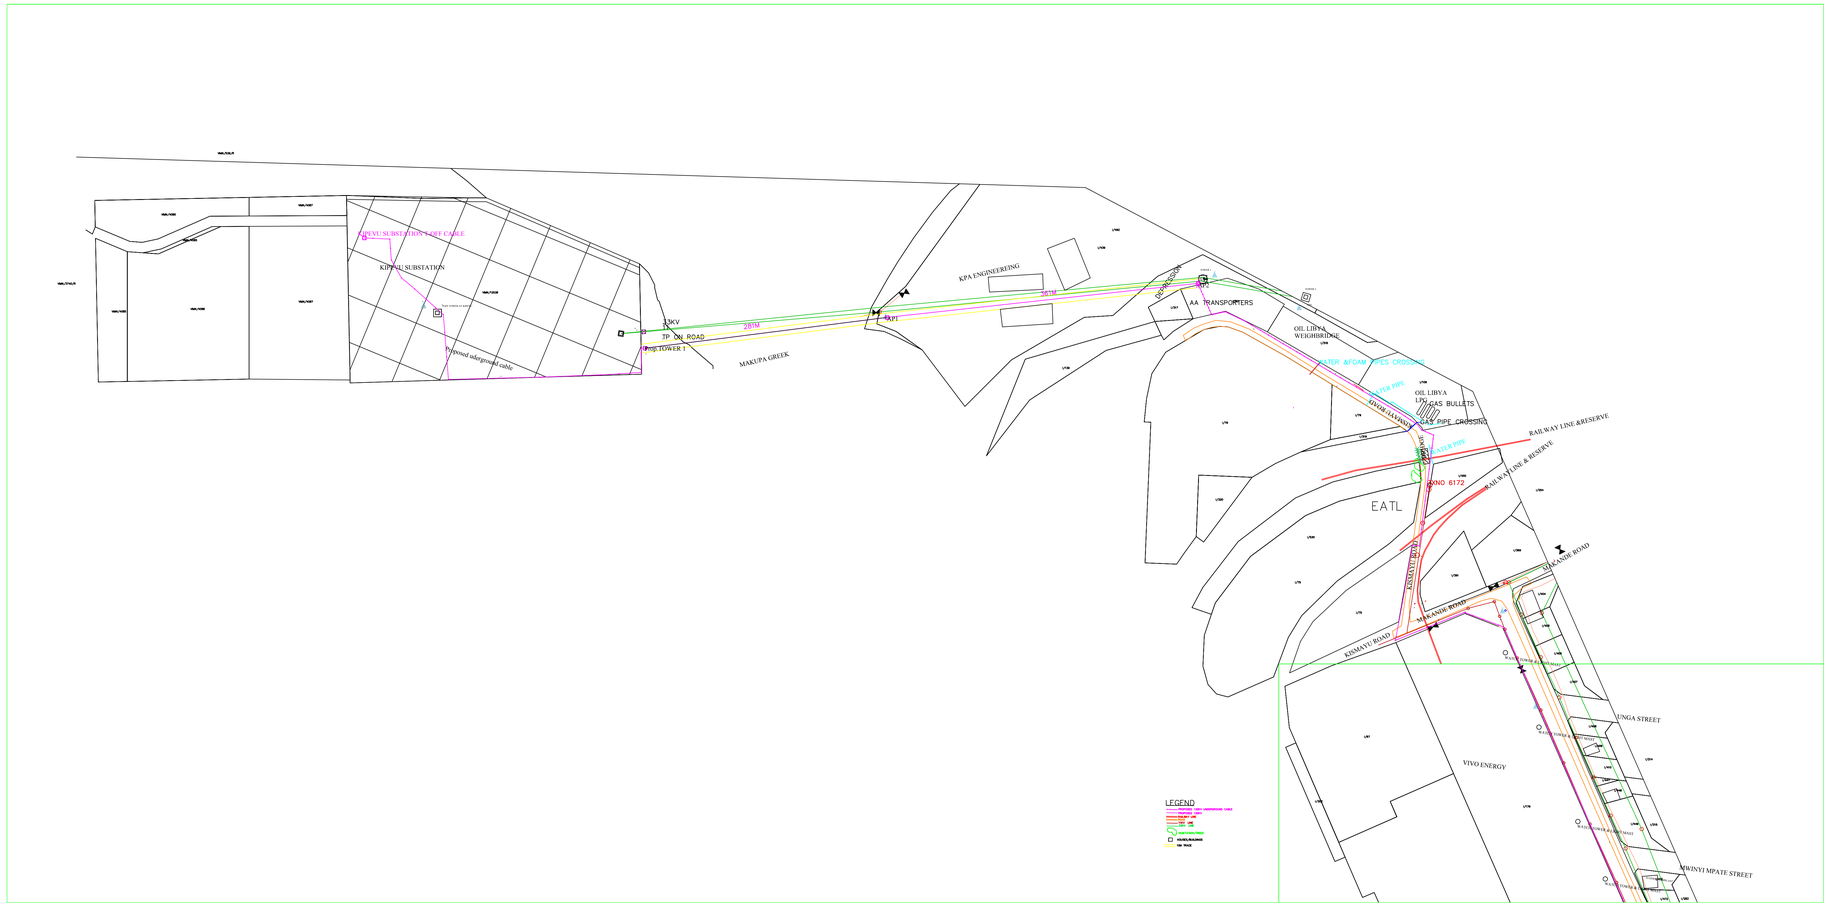
KIPEVU SUBSTATION 1 OFF CABLE
KIPEVU SUBSTATION
Proposed underground cable
33KV
TP ON ROAD
Proj.TOWER 1
281M
MAKUPA GREEK
KPA ENGINEEREING
361M
API
DEPRESSION
AA TRANSPORTERS
OIL LIBYA
WEIGHBRIDGE
WATER &FOAM PIPES CROSSING
WATER PIPE
OIL LIBYA
LTG GAS BULLETS
GAS PIPE CROSSING
RAILWAY LINE &RESERVE
RAILWAY LINE & RESERVE
EATL
KISMAYU ROAD
MAKANDE ROAD
MAKANDE ROAD
KISMAYU ROAD
UNGA STREET
VIVO ENERGY
MWINYI MPATE STREET
LEGEND